HIGHLY SECURE VANDAL RESISTANT

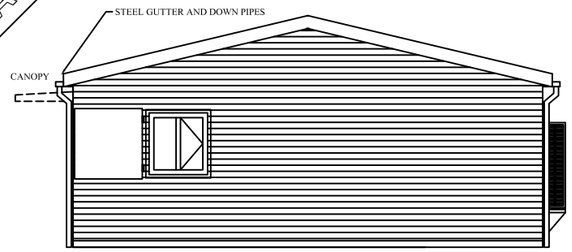

EAST END ELEVATION

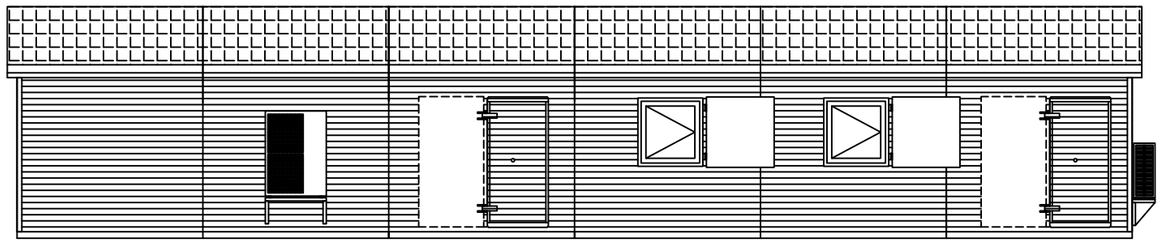

REAR NORTH ELEVATION

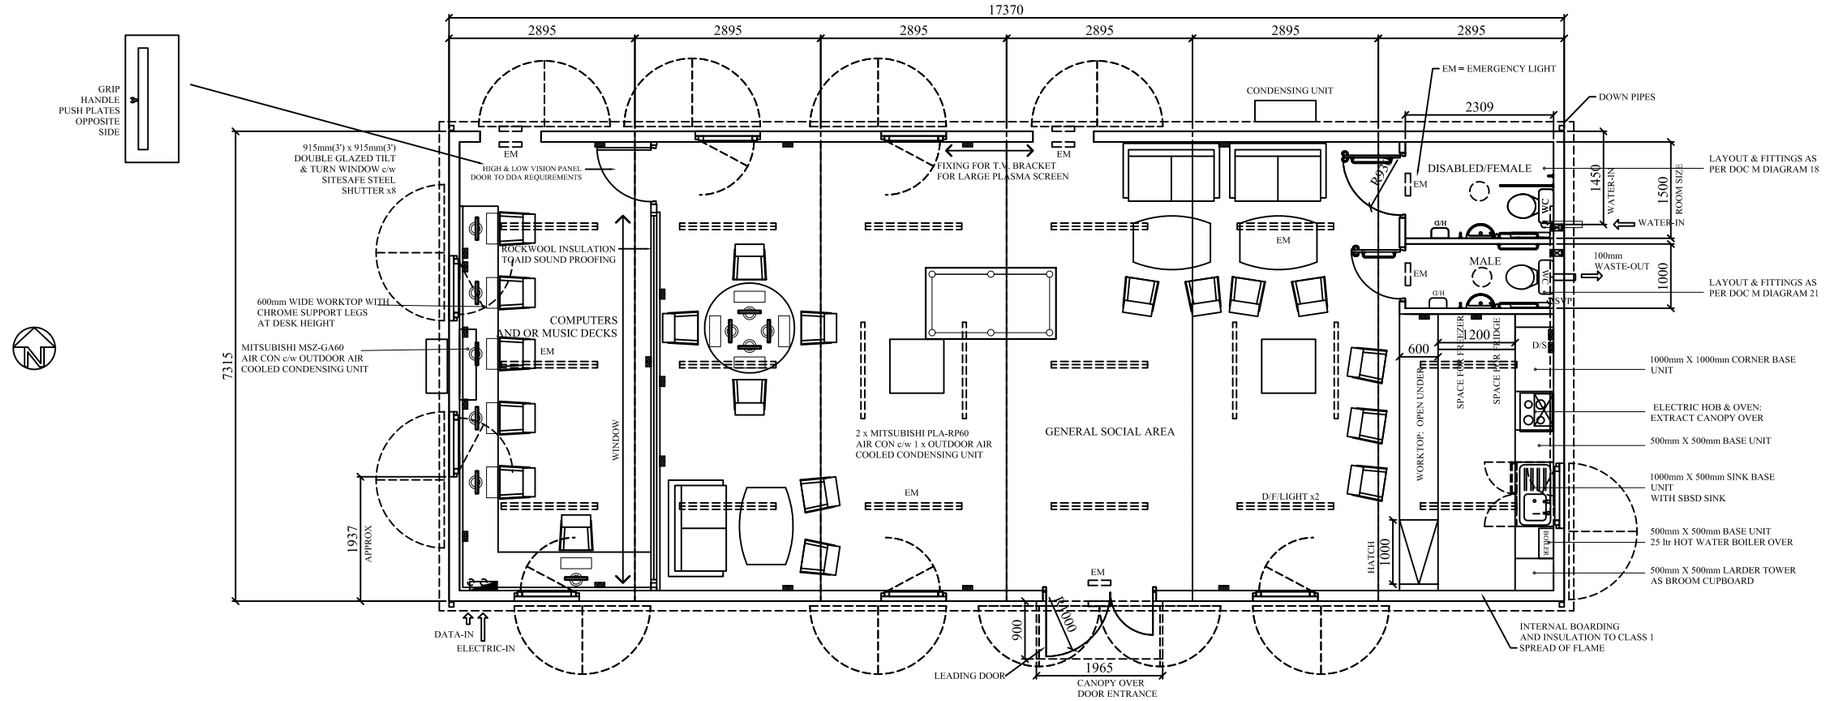

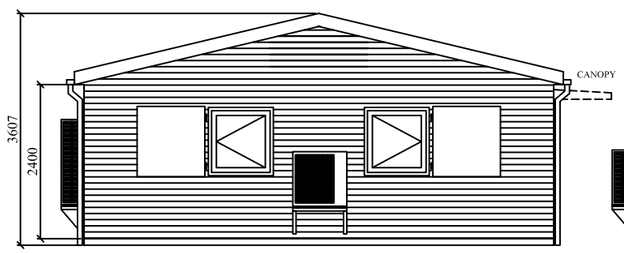

WEST END ELEVATION

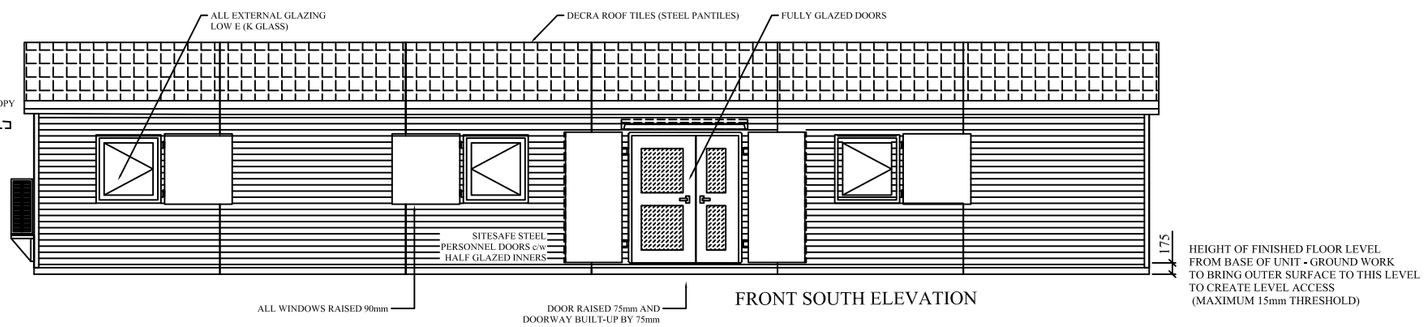

FRONT SOUTH ELEVATION

DO NOT SCALE

REMOVE ALL BURRS AND SHARP EDGES

THIRED ANGLE PROJECTION

CLEVELAND SITESAFE LIMITED

RIVERSIDE WORKS
DOCKSIDE ROAD
CLEVELAND
TS3 8AT
01642 244663

CUSTOMER

DESCRIPTION
APEX MODULAR BUILDING
- YOUTH CENTRE

DRG No JHWEBCHUTEYC

DRAWN
JWH

SCALE

DATE
15/07/2011

REV No	DATE		BY
REV 1			
REV 2			
REV 3			
REV 4			

NOTES: